


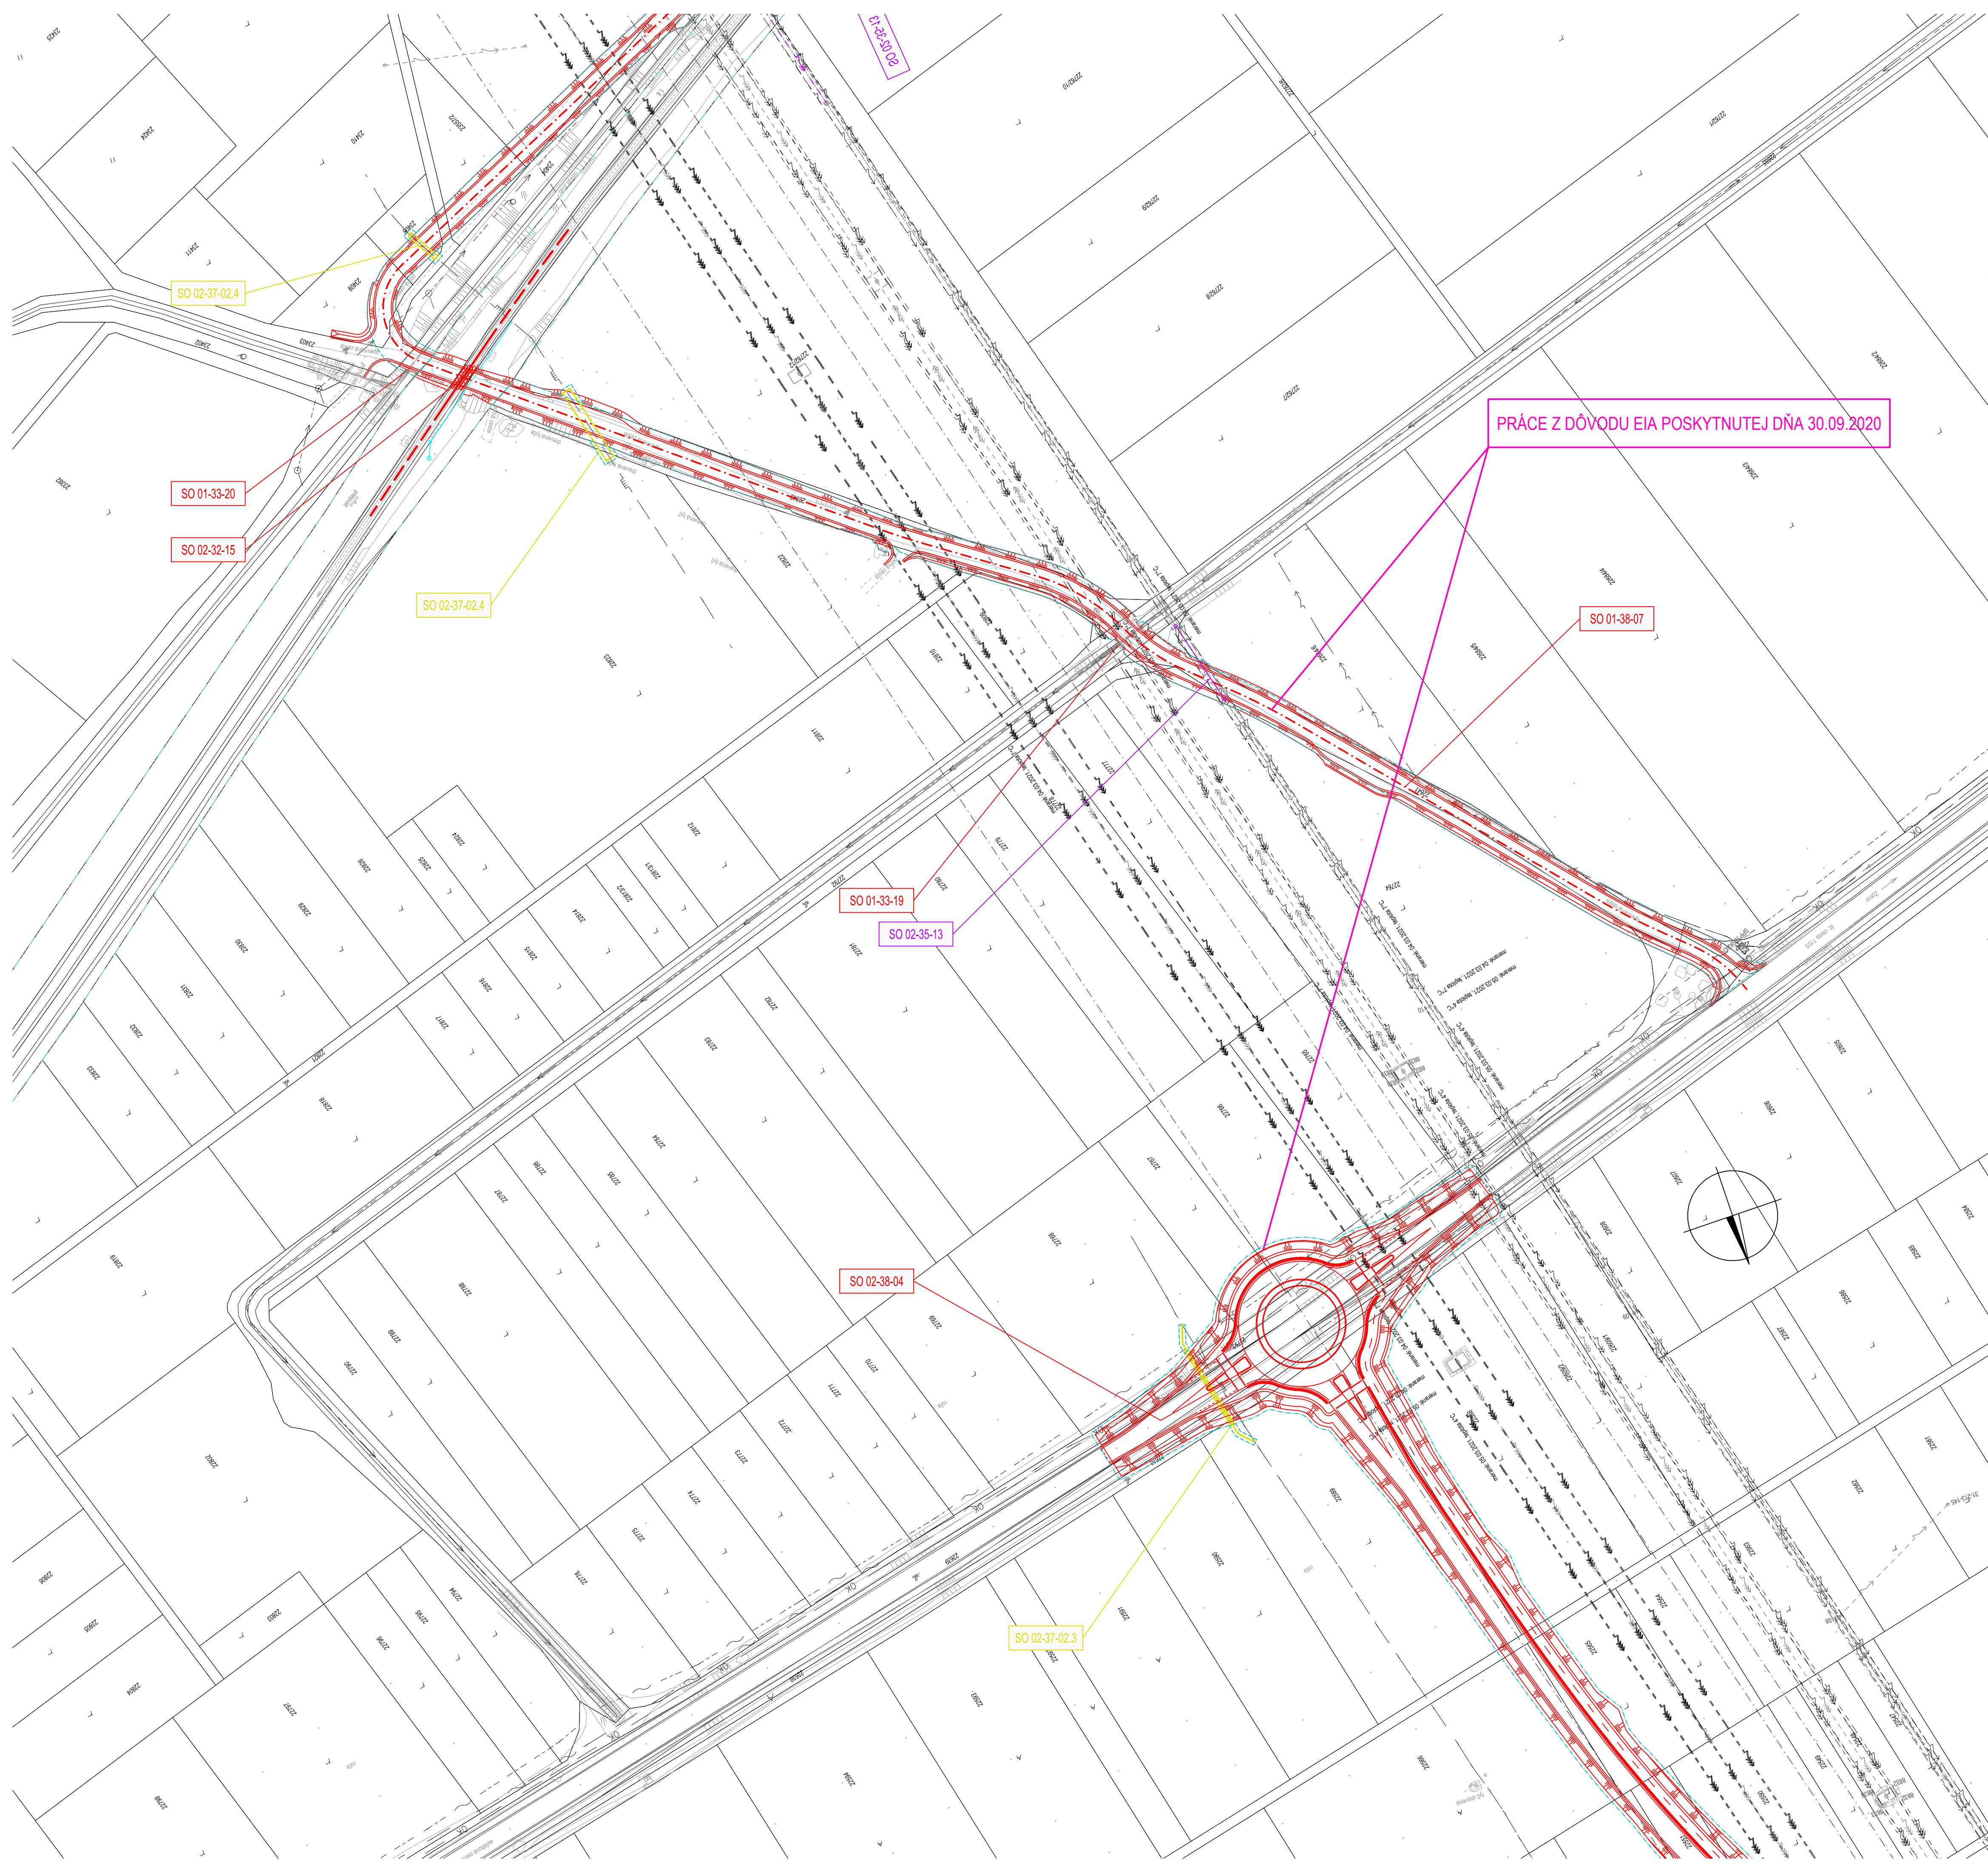

SO 02-37-02.4

SO 01-33-20

SO 02-32-15

SO 02-37-02.4

SO 01-36-00-02

SO 01-33-19

SO 02-35-13

SO 02-38-04

SO 02-37-02.3

PRÁCE Z DŮVODU EIA POSKYTNUTEJ DŇA 30.09.2020

SO 01-38-07

